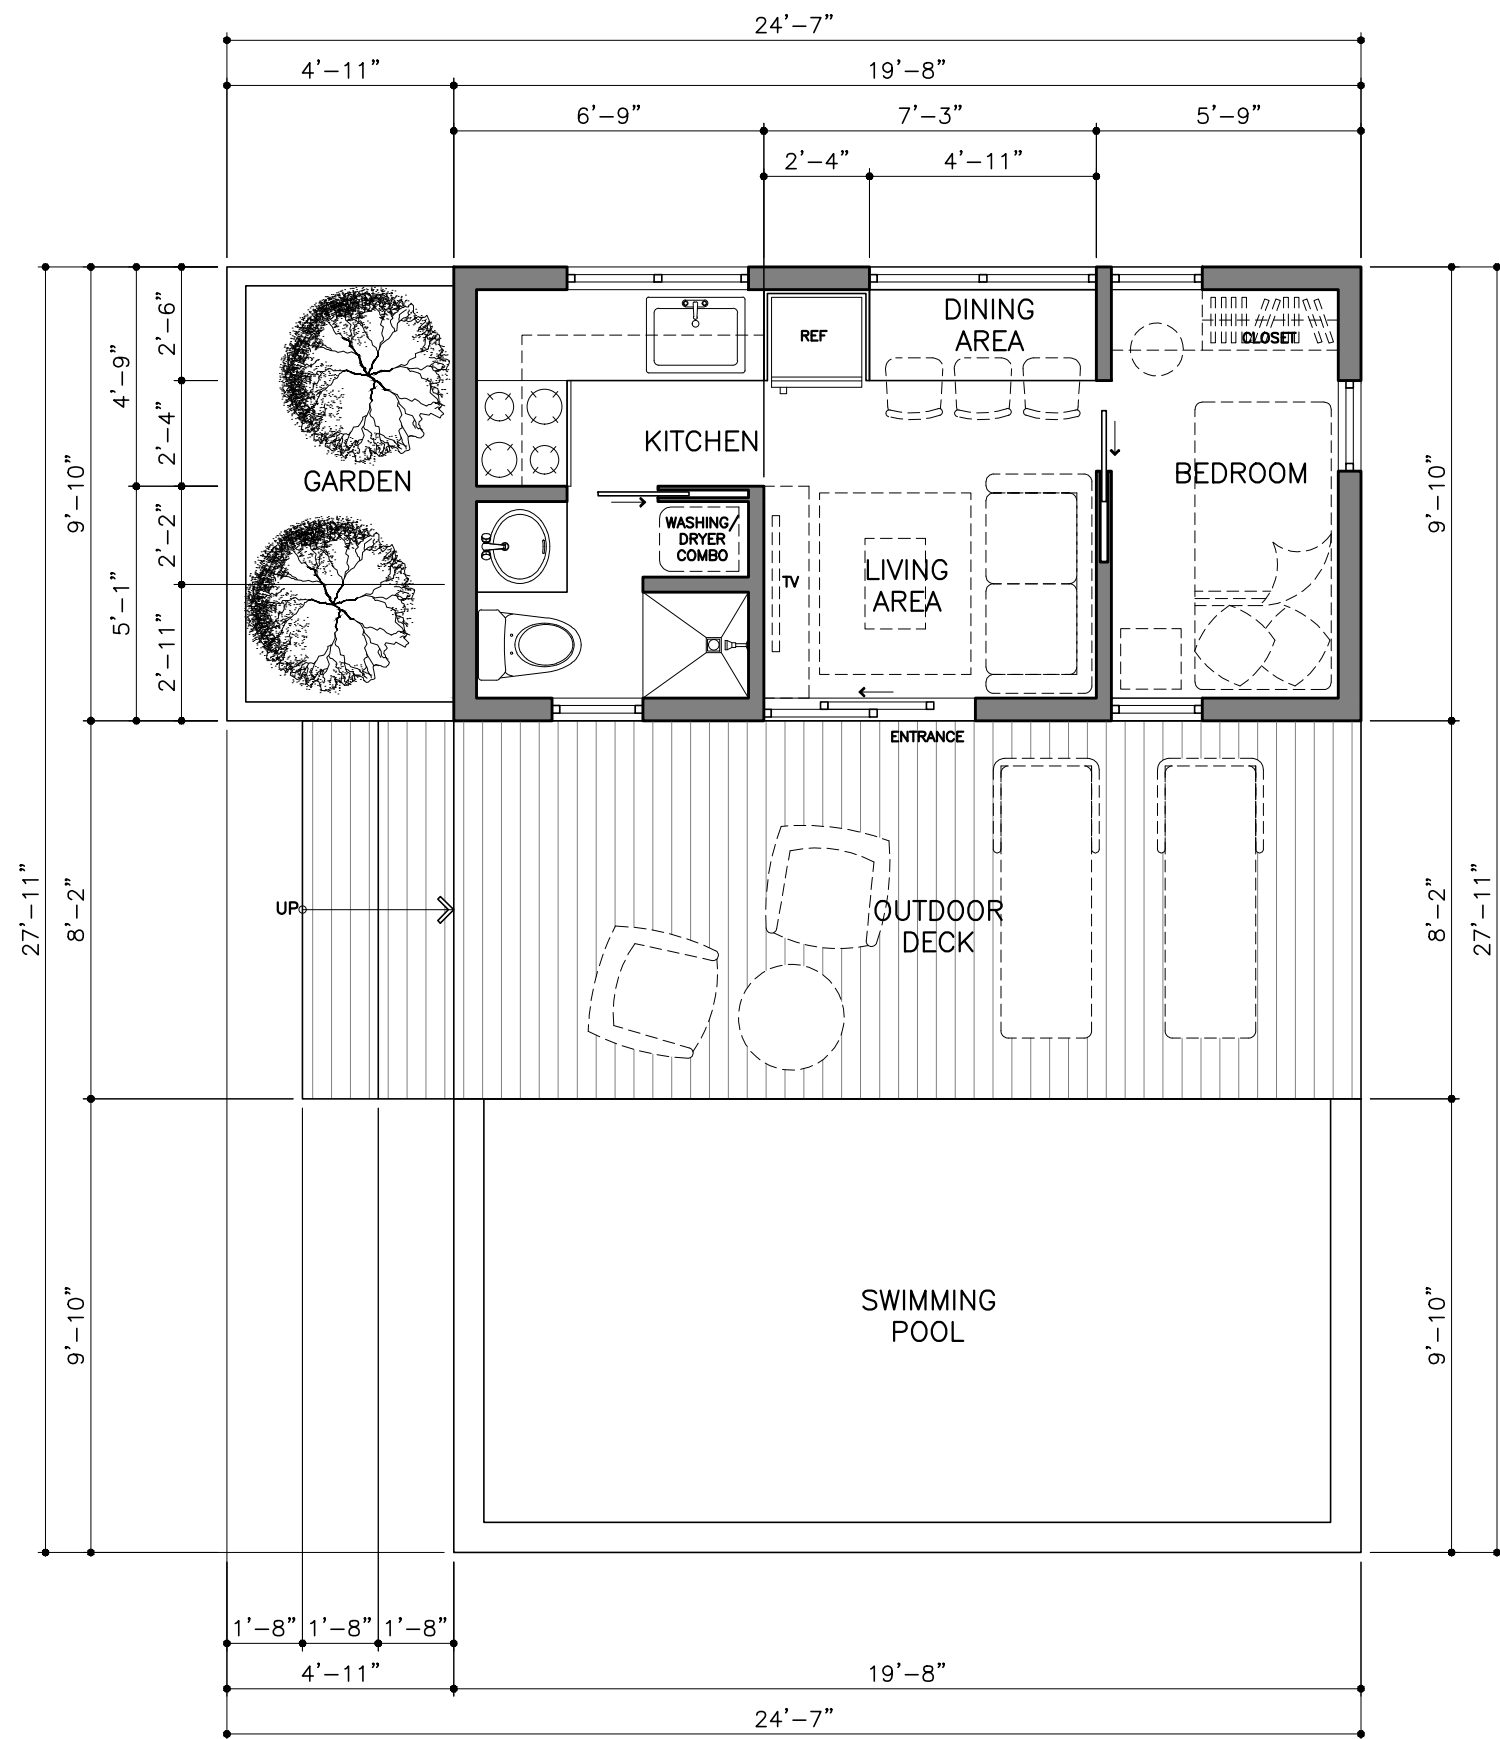


GROUND FLOOR PLAN

SCALE

1/4" = 1'