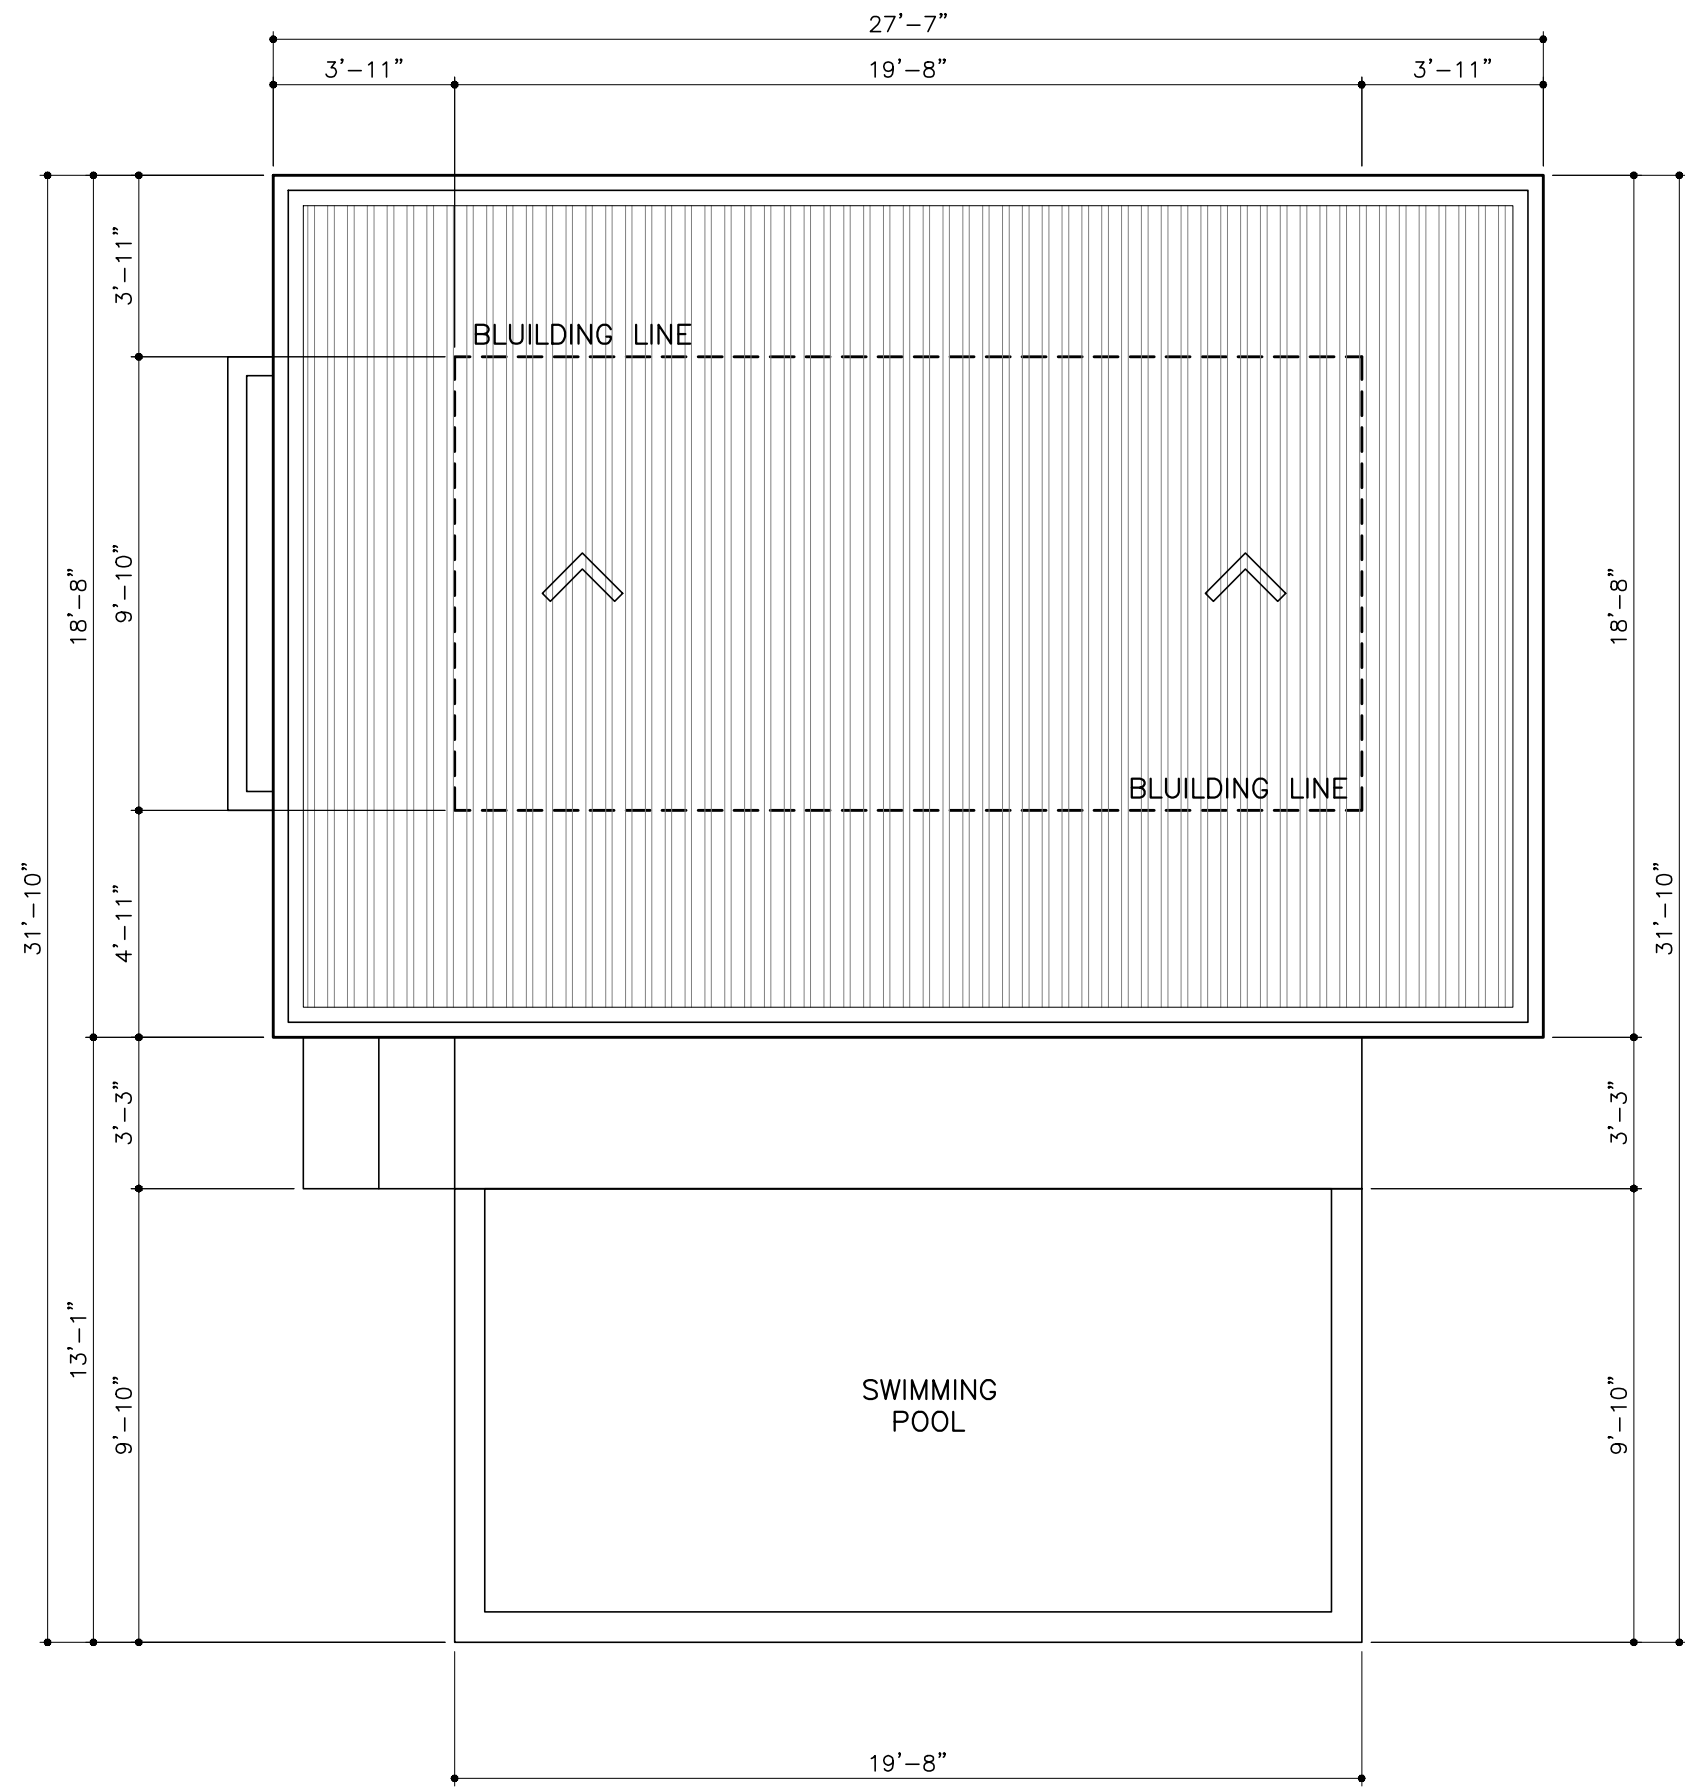


ROOF PLAN

SCALE

$1/4" = 1'$